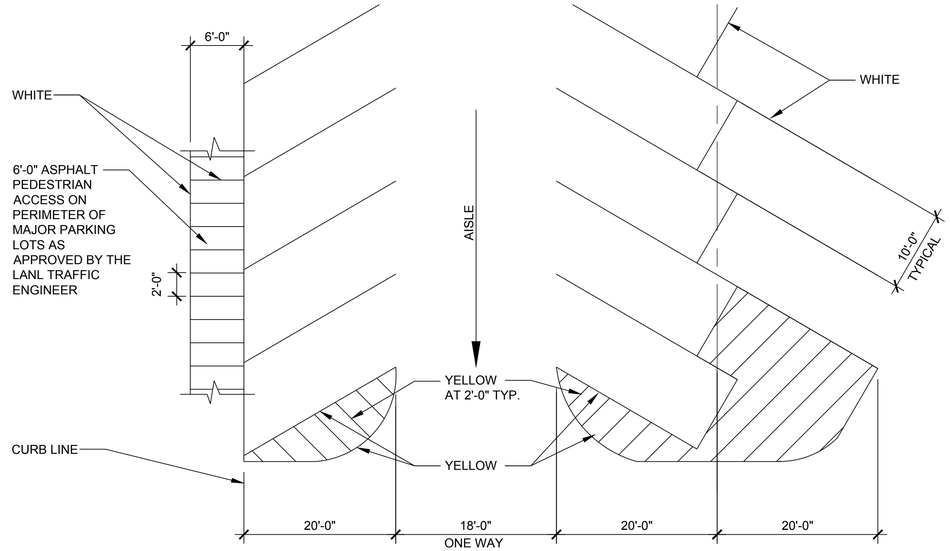

X / C-XXXX 30° PARKING LAYOUT

4' 2' 0 4' 8' 12'
1/8"=1'-0"

GENERAL NOTES:

1. IF THIS SHEET IS NOT 24"X36" USE GRAPHIC SCALE ACCORDINGLY.

DRAWING DEVELOPED FOR ML-3/ML-4 PROJECTS. FOR ML-1/ML-2, ADDITIONAL REQUIREMENTS AND QA REVIEWS ARE REQUIRED. (REMOVE THIS NOTE WHEN INSERTED INTO A DRAWING PACKAGE)

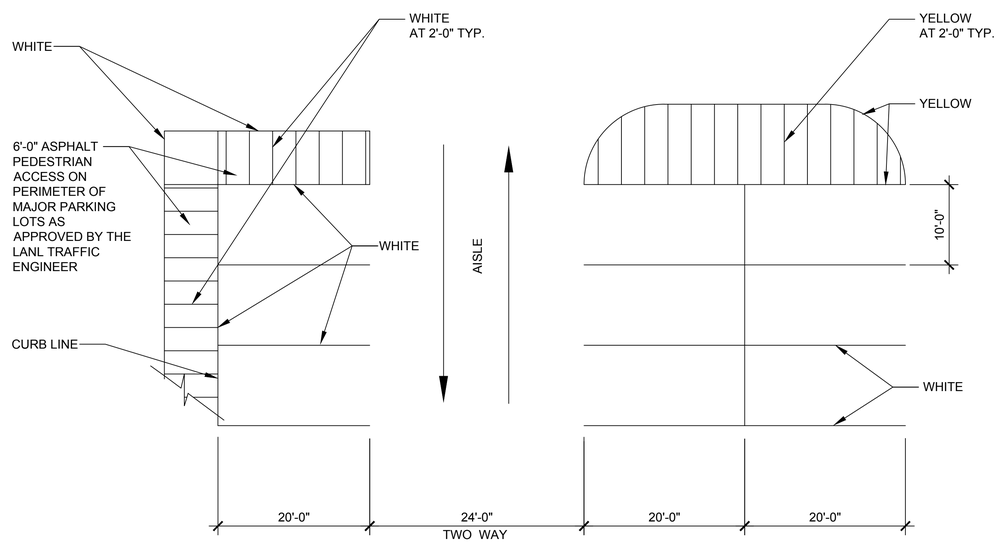

X / C-XXXX 90° PARKING LAYOUT

4' 2' 0 4' 8' 12'
1/8"=1'-0"

NOTES FOR DESIGNER: (DO NOT INCLUDE ON CONSTRUCTION DRAWINGS)

1. WHEN EDITING DETAIL TO SUIT PROJECT, ADD JOB SPECIFIC REQUIREMENTS AND DELETE ONLY THOSE PORTIONS THAT DO NOT APPLY. TO SEEK A VARIANCE FROM APPLICABLE REQUIREMENTS, CONTACT THE ESM CIVIL POC
2. PARKING BUMPERS AND WHEEL STOPS ARE DISCOURAGED WHERE POSSIBLE DUE TO SNOW REMOVAL
3. INSTALL ALL PAVEMENT MARKINGS, SIGN, AND /OR OTHER TRAFFIC CONTROL DEVICES PER MANUAL ON UNIFORM TRAFFIC CONTROL DEVICES, LATEST EDITION
4. FOR ADDITIONAL REQUIREMENTS REFER TO THE ESM CIVIL CHAPTER

00% REVIEW
NOT FOR CONSTRUCTION

NO	DATE	CLASS REV	DC	DESCRIPTION	DWN	DSGN	CHKD	SUB	APP
4	08/04/2016	UNCLASS	EJS	ADMIN. CHANGES TO NEW FORMAT CAD STD REV#5. MINOR DESIGN CHANGES	EJS	MS	MS	CJRR	TO
3	1-28-14	U		GENERAL REVISION	KT	MS	JG	RT	TO
2	12-12-12	U	TO	REVISED CROSS HATCH AS PERPENDICULAR PARKING LAYOUT	RP	MS	RT	JH	TO
1	8-18-04	U		GENERAL REVISION, DWG NO WAS ST3504, ADDED SHEET 2	RP	CT	CR	EH	TO

ENGINEERING STANDARDS

CIVIL

PARKING LOTS
PARKING LAYOUT

TA- XX BLDG XXXX

DRAWN	R.PEARSON
DESIGN	C.TRASK
CHECKED	C.ROMERO
DATE	6-28-99

SUBMITTED
DISCIPLINE POC: EDWARD HOTH

APPROVED FOR RELEASE
STANDARDS MANAGER: TOBIN ORUCH

Los Alamos NATIONAL LABORATORY
P0 Box 1663
Los Alamos, New Mexico 87545

SHEET 1 OF 2

D.C.: UNCLASSIFIED
REVIEWER: LARRY BAYS
DATE:

PROJECT ID: **CHAPTER 3**
DRAWING NO: **ST-G2020-1.1**
REV: **4**